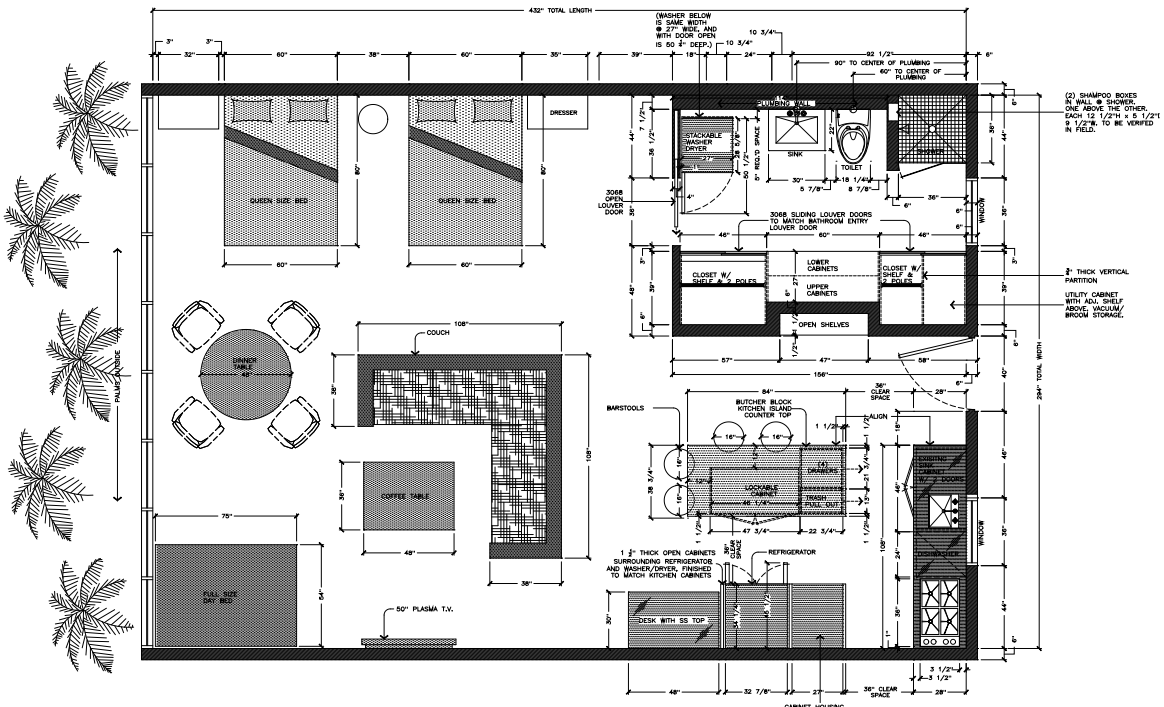

ALL DIMENSIONS ARE SCALED FROM PREVIOUS ARCHITECTURALS AND DRAWINGS PROVIDED. ALL DIMESIONS ARE TO BE VERIFIED IN FIELD.

1A PLAN VIEW
SCALE:

REVISIONS	BY
AUGUST 6, 2007	N.T.
AUGUST 28, 2007	N.T.

NOTES:

JOB NAME: COLONY SURF 207

NICHOLAS TROTT DESIGNS
CELL (949) 493-0407
ORANGE COUNTY, CA

ARCHITECTUAL NTD DESIGNS

DRAWN: NICK T.
CHECKED:
DATE: AUGUST 2, 2007
SCALE: 1/2"=1'0"
JOB NO.
SHEET: D1.1
OF SHEETS